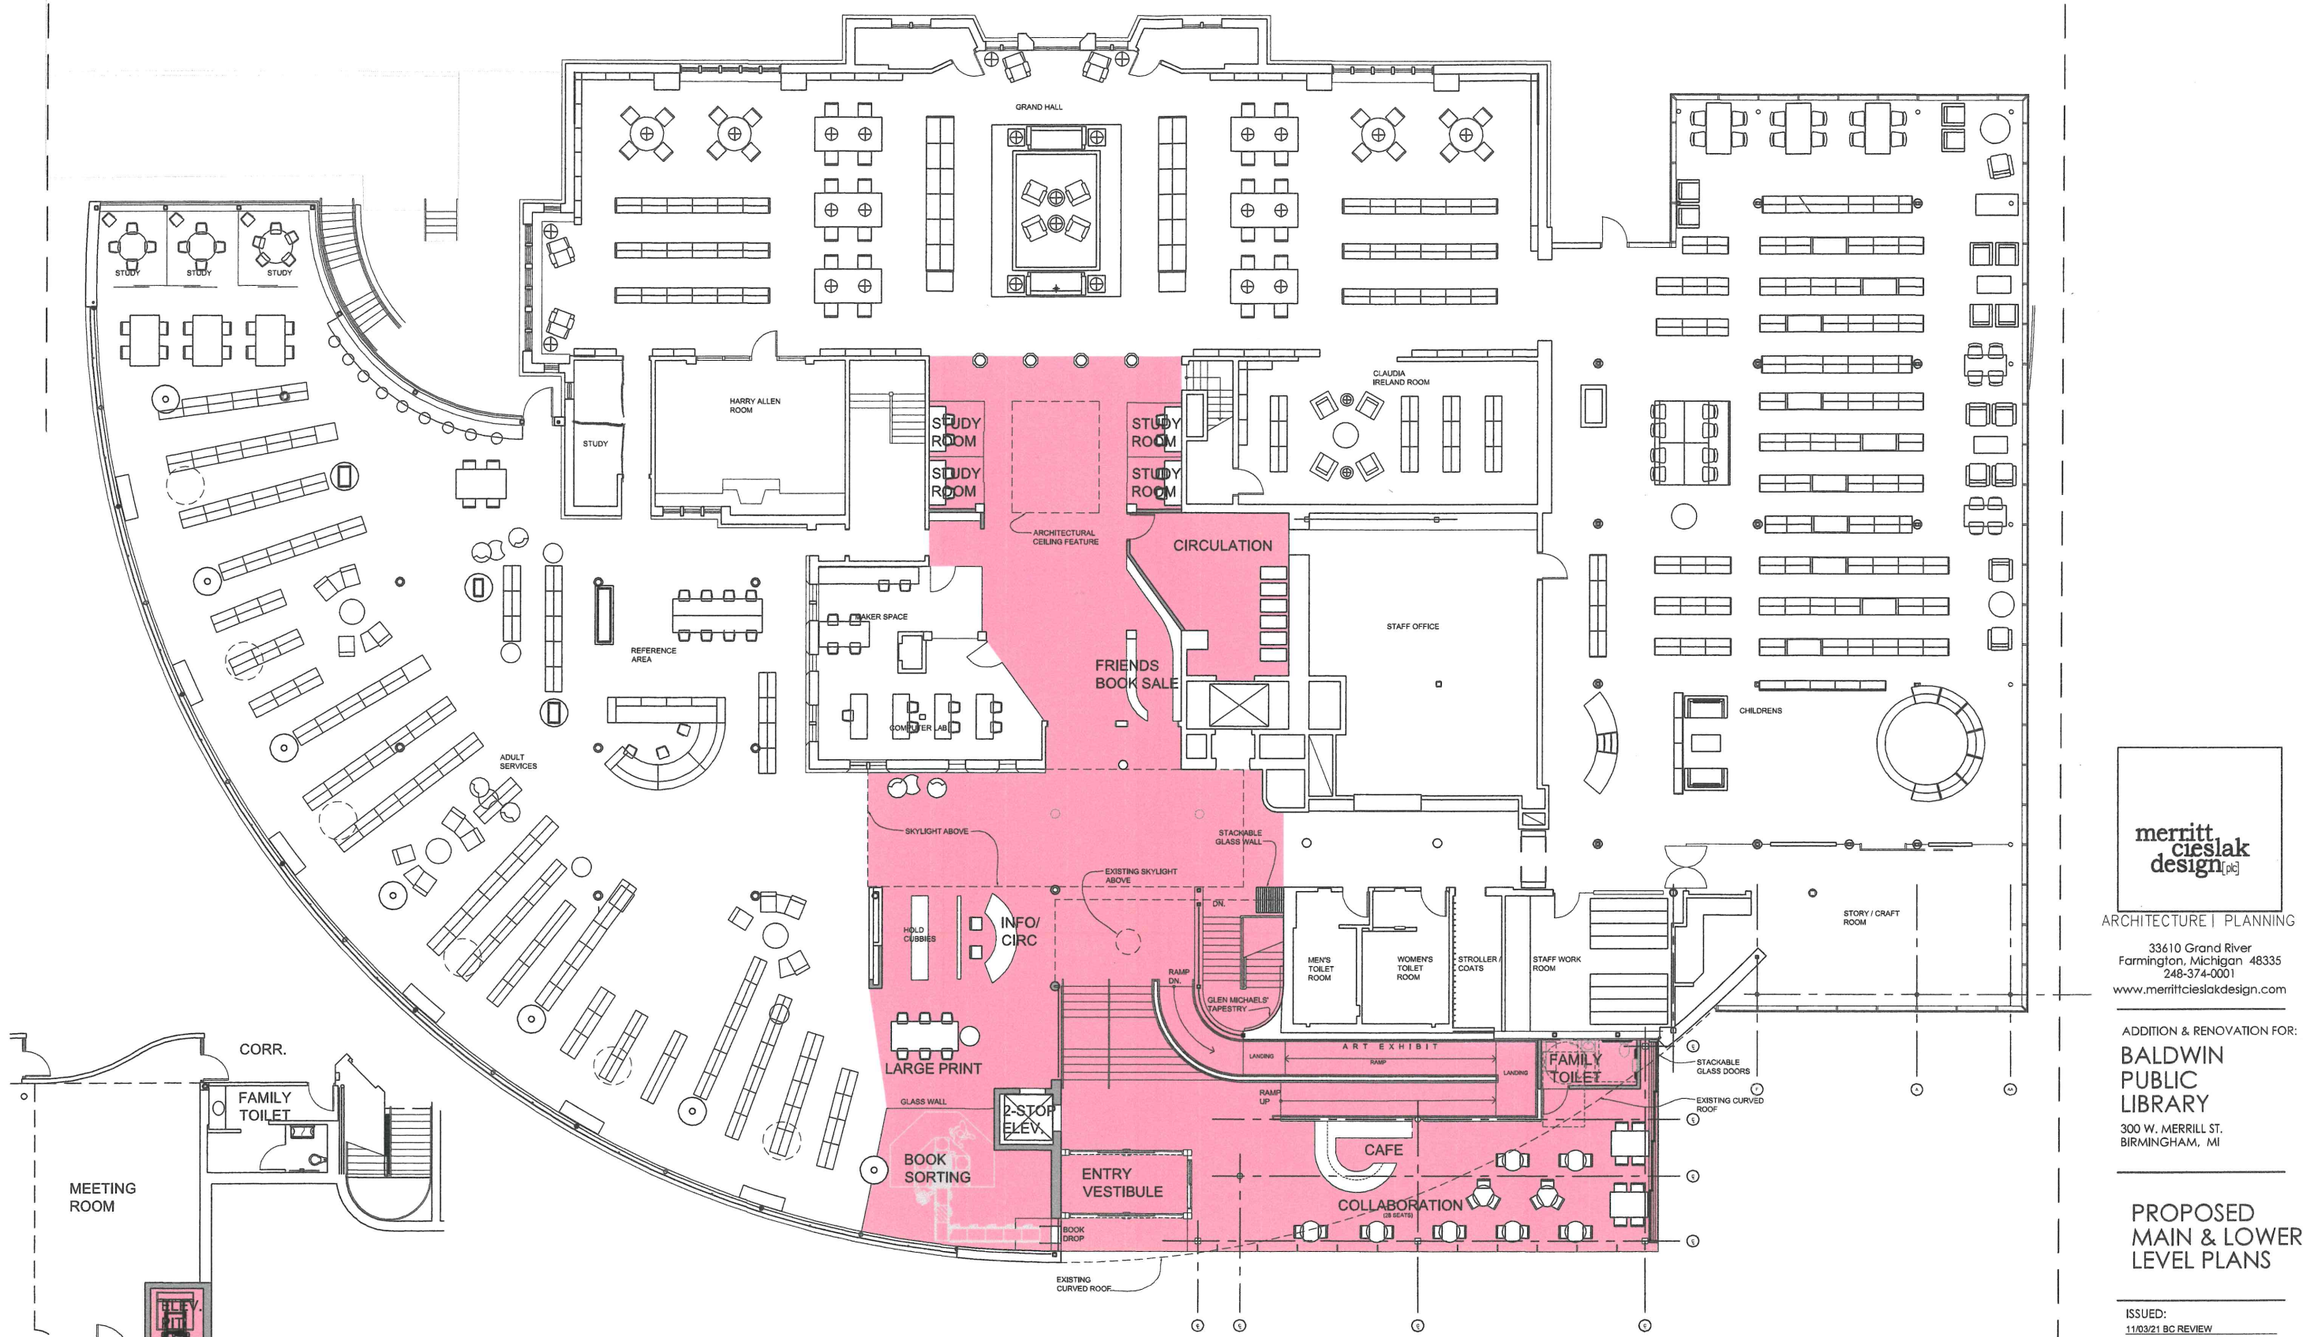

2 D.1 PARTIAL LOWER LEVEL PROPOSED PLAN
SCALE: 1/8" = 1'-0"

1 D.1 MAIN LEVEL / STREET LEVEL PROPOSED PLAN
SCALE: 1/8" = 1'-0"

merritt cieslak design [plc]
ARCHITECTURE | PLANNING
33610 Grand River
Farmington, Michigan 48335
248-374-0001
www.merrittcieslakdesign.com

ADDITION & RENOVATION FOR:

BALDWIN PUBLIC LIBRARY

300 W. MERRILL ST.
BIRMINGHAM, MI

PROPOSED MAIN & LOWER LEVEL PLANS

ISSUED:
11/03/21 BC REVIEW
11/17/21 BC REVIEW